


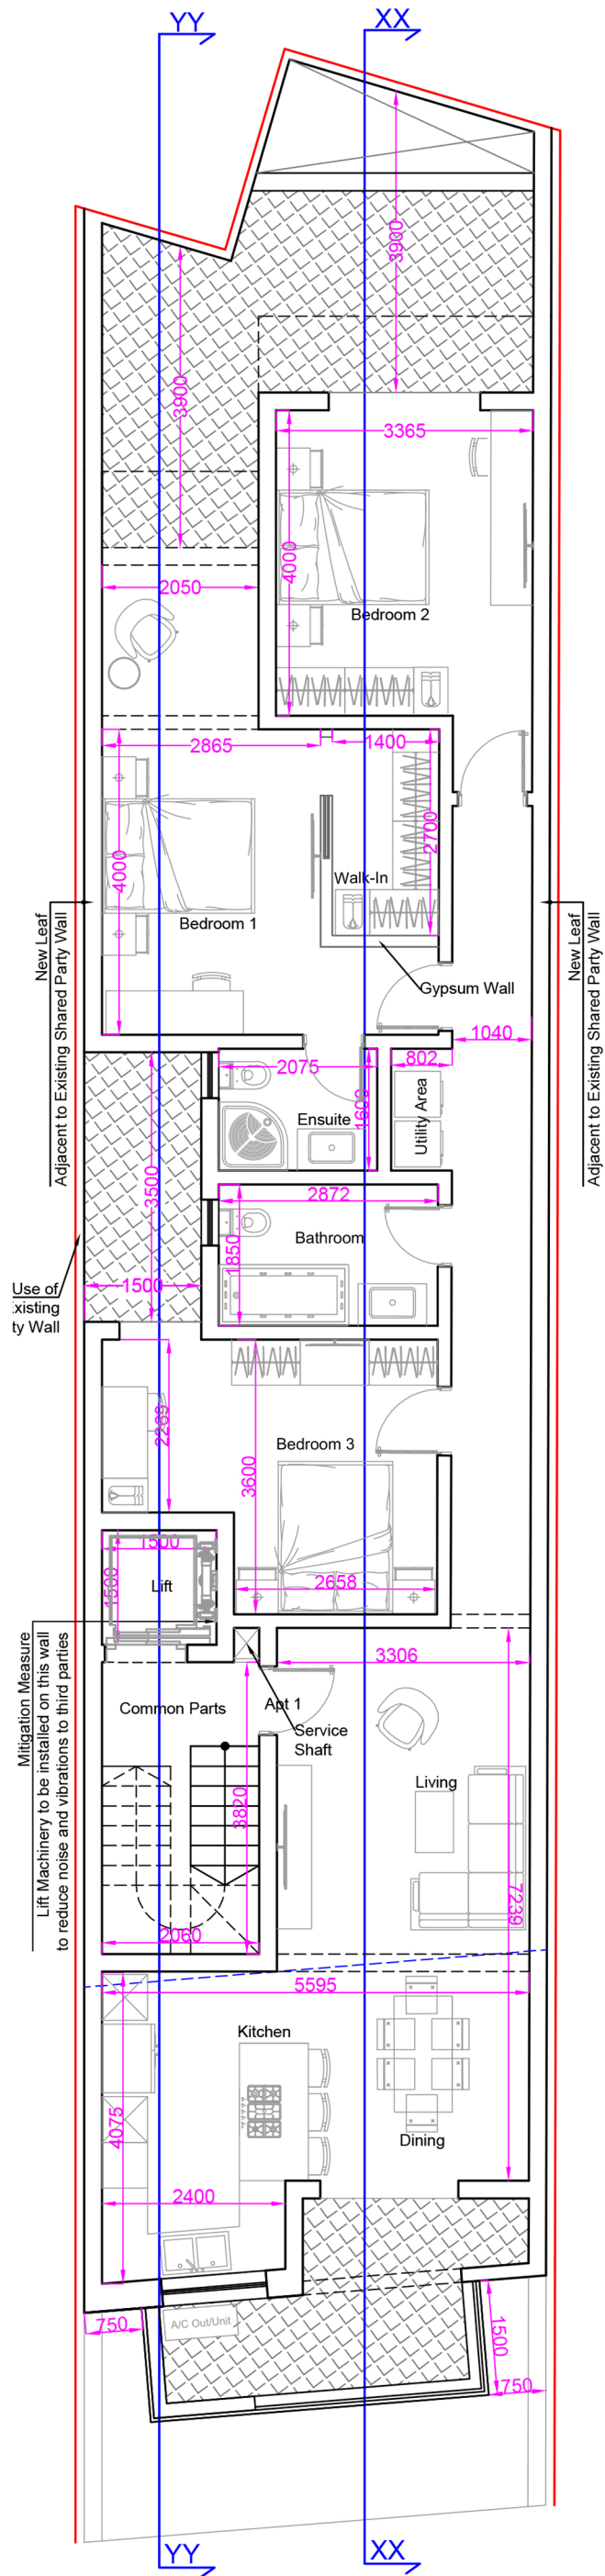

PP2
05

PROPOSED 1st FLOOR PLAN

SCALE 1:100

GROSS FLOOR AREA - 164.9sq.m
INTERNAL AREA - 124.5sq.m
EXTERNAL AREA - 40.4sq.m